86 Gallipoli Avenue Umina Beach NSW

3 2 2

Set on an impressive 740sqm block of land with a boutique two story home you will enjoy the best of the outdoors while capturing light filled living spaces and flowing open layout.
- Large level block of land with functional garden
- Double garage with power
- Two living areas (upstairs and down)
- Ensuite bathroom to main bedroom
- Large windows and doors allowing air flow and natural light
- Undercover entertaining area
- Walking distance to Schools, transport and park.
- 5 mins drive to Woy Woy Train station
- 5 mins drive to Umina Beach CBD and surf beach

This lovely home will not last long so contact Andrew

For full version visit the website

Type : House
Price : $ 710,000
Land Size : 740 sqm
View : https://www.wilsonsproperty.com.au/sale/nsw/central-coast-region/umina-beach/residential/house/5831697

Andrew Quilkey
02 4344 2511

Jackson White
02 4344 2511

Ground Floor
63.8 SQ.M.
687 SQ.FT.

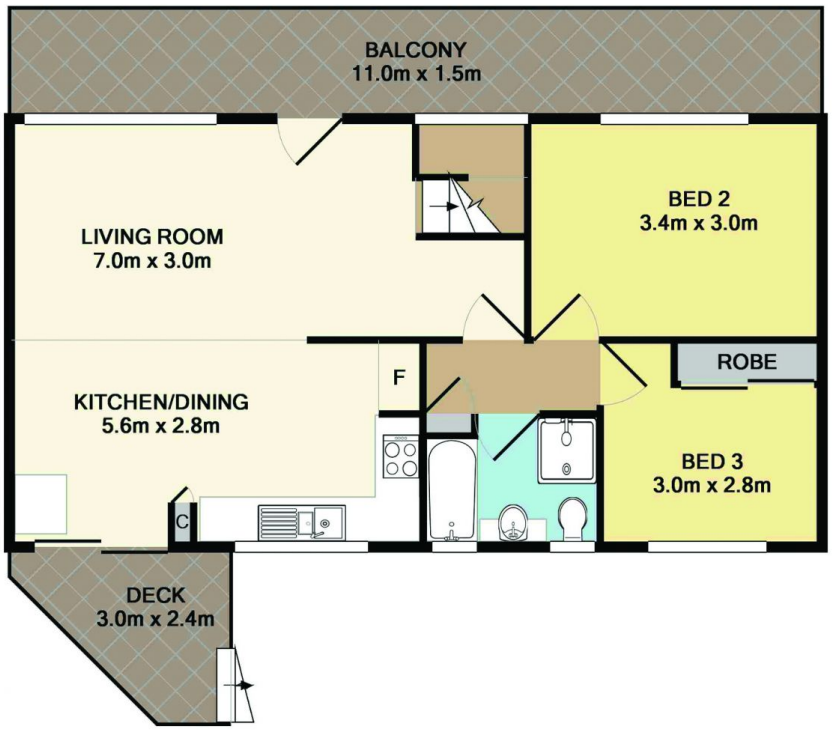

1st Floor
148 SQ.M.
1593 SQ.FT.

Total Approx. Floor Area 211.8 SQ.M. 2280 SQ.FT.

Measurements are approximate. Not to scale. For illustrative purposes only.

86 Gallipoli Avenue Woy Woy

Boundaries are approximate

wilsons
YOUR LOCAL AGENT

N

SITE PLAN

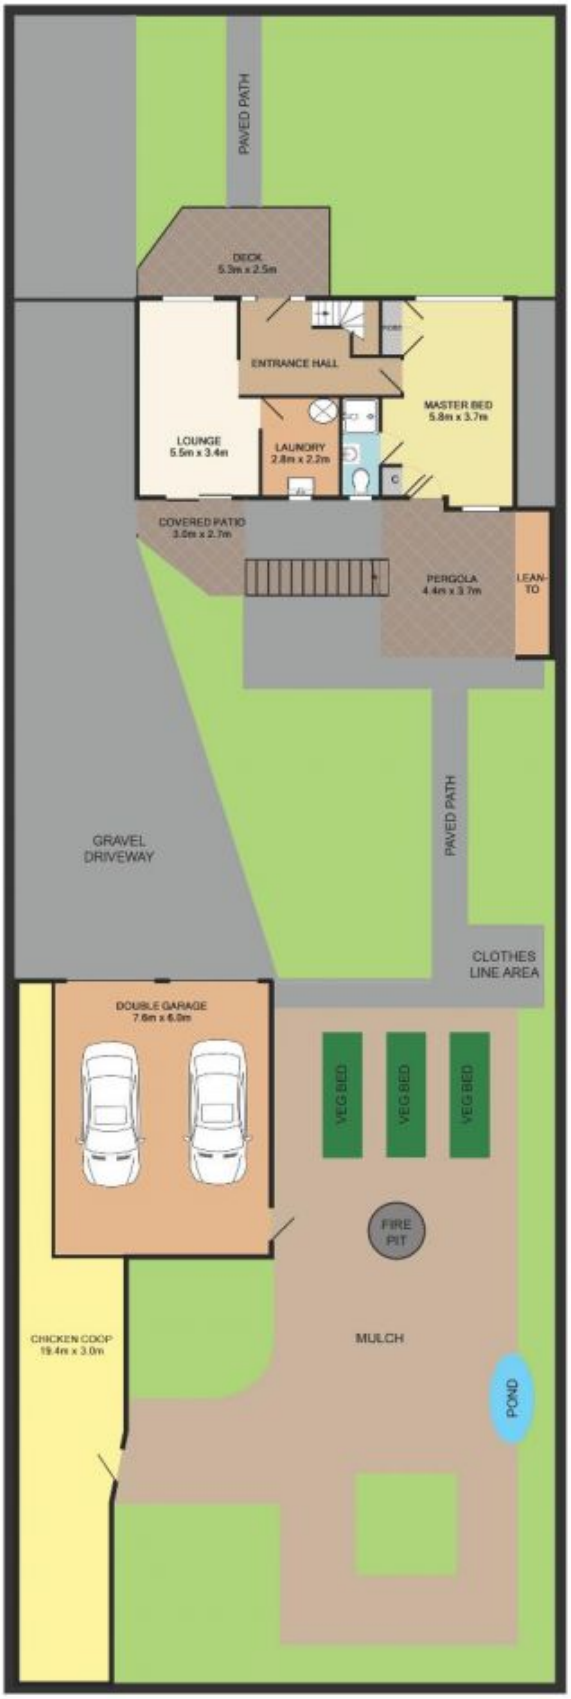

Measurements are approximate. Not to scale. For illustrative purposes only.

86 Gallipoli Avenue

Woy Woy

Boundaries are approximate