95 MacKenzie Avenue Woy Woy NSW

4 2 2

This spacious home offers superb flexibility of space with a versatile layout ideally suited to contemporary family living. The home's spacious interiors, free-flowing layout and open plan design give the home a wonderful homely feel. Positioned at the end of a quiet street just a short stroll to schools, golf course, bus transport & sports grounds.

- 543.8sqm of land with rear lane access
- Open flowing layout with multiple living areas
- Possible for secondary dwelling (STCA)
- Main bedroom with walk in robe and ensuite
- Stone bench tops to kitchen
- Undercover alfresco entertaining area
- Low maintenance grassed grounds
- Double garage + extra storage sheds

For full version visit the website

Type : House
Price : $ 690,000
Land Size : 543.8 sqm
View : https://www.wilsonsproperty.com.au/sale/nsw/central-coast-region/woy-woy/residential/house/5832144

Andrew Quilkey
02 4344 2511

Jackson White
02 4344 2511

wilsons
YOUR LOCAL AGENT

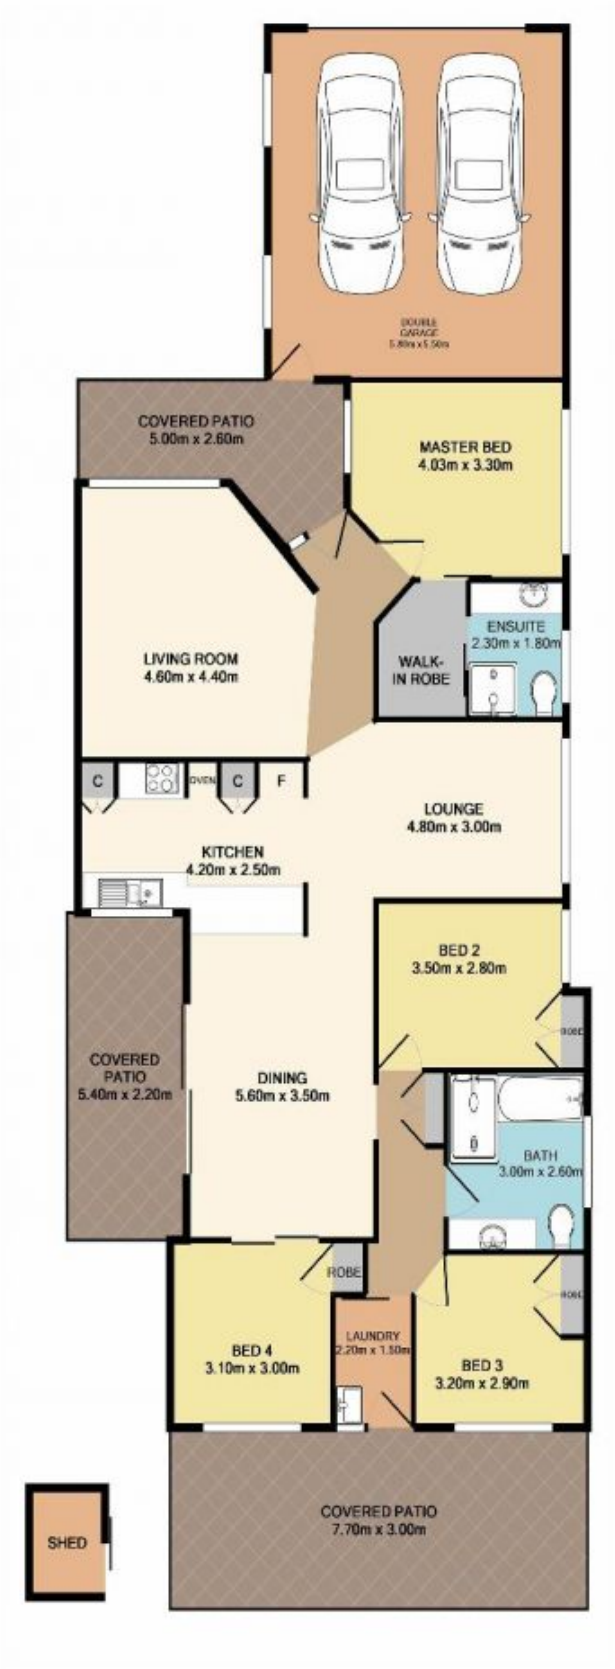

95 MACKENZIE AVENUE, WOY WOY

Total Approx. Floor Area 181.1 SQ.M. 1949 SQ.FT.

Measurements are approximate. Not to scale. For illustrative purposes only. Boundaries are approximate.

wilsons
YOUR LOCAL AGENT

SITE PLAN

95 MACKENZIE AVENUE, WOY WOY

Measurements are approximate. Not to scale. For illustrative purposes only. Boundaries are approximate.